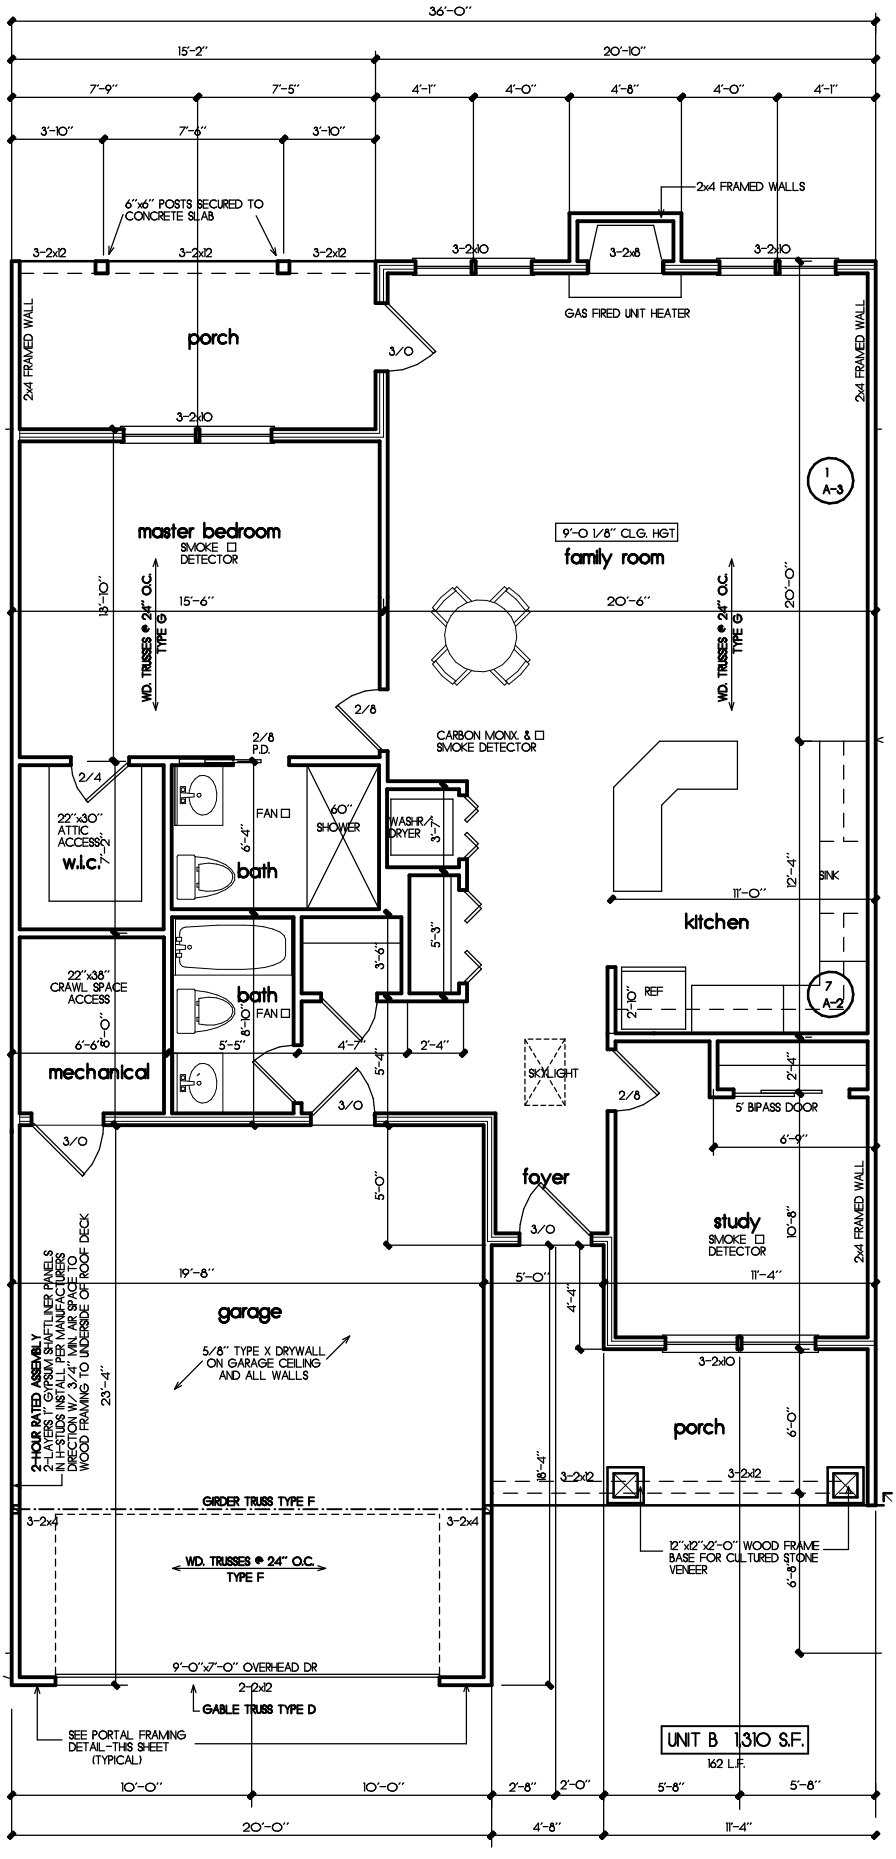
36'-0"
15'-2"
20'-10"
7'-9"
7'-5"
4'-1"
4'-0"
4'-8"
4'-0"
4'-1"
3'-10"
7'-6"
3'-10"
6"x6" POSTS SECURED TO CONCRETE SLAB
2x4 FRAMED WALLS
3-2x12
3-2x12
3-2x12
3-2x10
3-2x8
3-2x10
GAS FIRED UNIT HEATER
porch
2x4 FRAMED WALL
2x4 FRAMED WALL
3/0
3-2x10
master bedroom
SMOKE DETECTOR
9'-0 1/8" CLG. HGT
family room
13'-10"
15'-6"
20'-6"
20'-0"
WD. TRUSSES @ 24" O.C. TYPE G
WD. TRUSSES @ 24" O.C. TYPE G
2/8
CARBON MONX. & SMOKE DETECTOR
2/8 P.D.
2/4
22"x30" ATTIC ACCESS
w.i.c.
7'-2"
FAN
60" SHOWER
WASHR./ DRYER
3'-7"
6'-4"
bath
5'-3"
SINK
12'-4"
11'-0"
kitchen
22"x38" CRAWL SPACE ACCESS
6'-6"
8'-0"
bath
FAN
8'-10"
3'-6"
REF
2'-10"
7
A-2
5'-5"
4'-7"
2'-4"
5'-4"
mechanical
SKYLIGHT
2'-4"
2/8
5' BIPASS DOOR
6'-9"
3/0
3/0
5'-0"
foyer
3/0
study
SMOKE DETECTOR
10'-8"
2x4 FRAMED WALL
19'-8"
5'-0"
11'-4"
4'-4"
garage
5/8" TYPE X DRYWALL ON GARAGE CEILING AND ALL WALLS
3-2x10
porch
6'-0"
2-HOUR RATED ASSEMBLY
2-LAYERS 1" GYPSUM SHAFTLINER PANELS
IN H-STUDS INSTALL PER MANUFACTURERS
DIRECTIONS W/ 3-4" MIN. BEARING TO
WOOD FRAMING TO UNDERSIDE OF ROOF DECK
23'-4"
18'-4"
3-2x12
3-2x12
GIRDER TRUSS TYPE F
3-2x4
3-2x4
WD. TRUSSES @ 24" O.C. TYPE F
12"x12"x2'-0" WOOD FRAME BASE FOR CULTURED STONE VENEER
6'-8"
9'-0"x7'-0" OVERHEAD DR
2-2x12
GABLE TRUSS TYPE D
SEE PORTAL FRAMING DETAIL-THIS SHEET (TYPICAL)
UNIT B 1,310 S.F.
162 L.F.
10'-0"
10'-0"
2'-8"
2'-0"
5'-8"
5'-8"
20'-0"
4'-8"
11'-4"